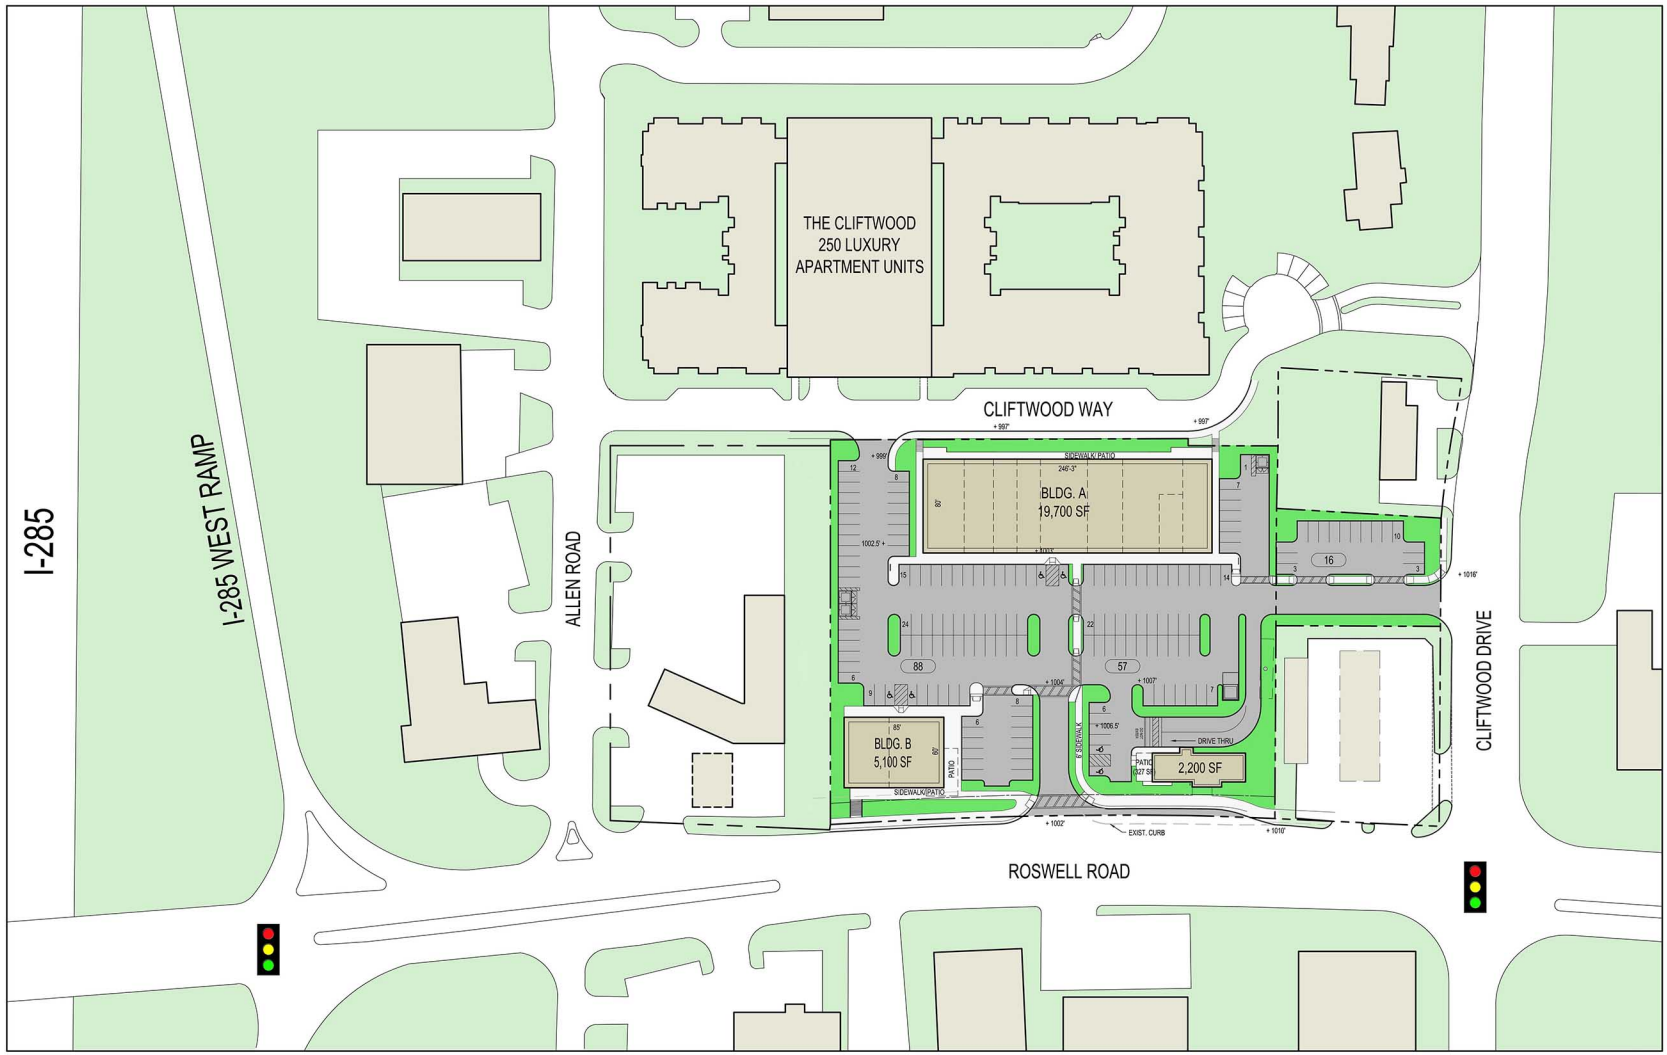

OVERALL SITE PLAN
SCALE: 1" = 50'

0' 25' 50' 100'

PHILLIPS
architects + engineers

770.394.1616

CONSULTANT

SEAL

ISSUE & REVISION RECORD

#	DATE	DESCRIPTION

This document is © Phillips Partnership, PC and is considered an Instrument of Service and is solely for use with respect to the project as indicated below. All rights reserved. This document may not be reproduced without the prior written consent of Phillips Partnership, PC.

PROJECT

THE PLAZA
AT
CITY SPRINGS
SOUTH

SANDY SPRINGS, GA

CLIENT

ARRIS
REALTY PARTNERS
800 Mount Vernon Highway Suite 410
Sandy Springs, Georgia 30328

PHILLIPS JOB NUMBER 1445503

ISSUE DATE 10/24/16

DRAWN BY/CHECKED BY JLA/DEB

DRAWING TITLE

MASTER PLAN

SHEET NUMBER

SP-05

THE PALISADES
5901 PEACHTREE DUNWOODY RD.
BUILDING A, SUITE 450
ATLANTA, GEORGIA 30328